

GROUND FLOOR PLAN

Working Drawing

PROPOSED PLAN OF HOUSE

FOR MUHAMMAD KHALID MAQBOOL

AT PLOT SAITH COLONEY ST No. 8



OKARA

ARCHITECTS DESIGNS.BY

Ajmal H. 0306-7302037 Ajmal H. 0317-1809918

DATE	JOB NO.
------	---------

NUST H12, Islamabad
Mob.0306-7302037, 0317-1809918

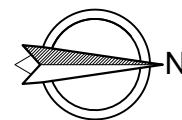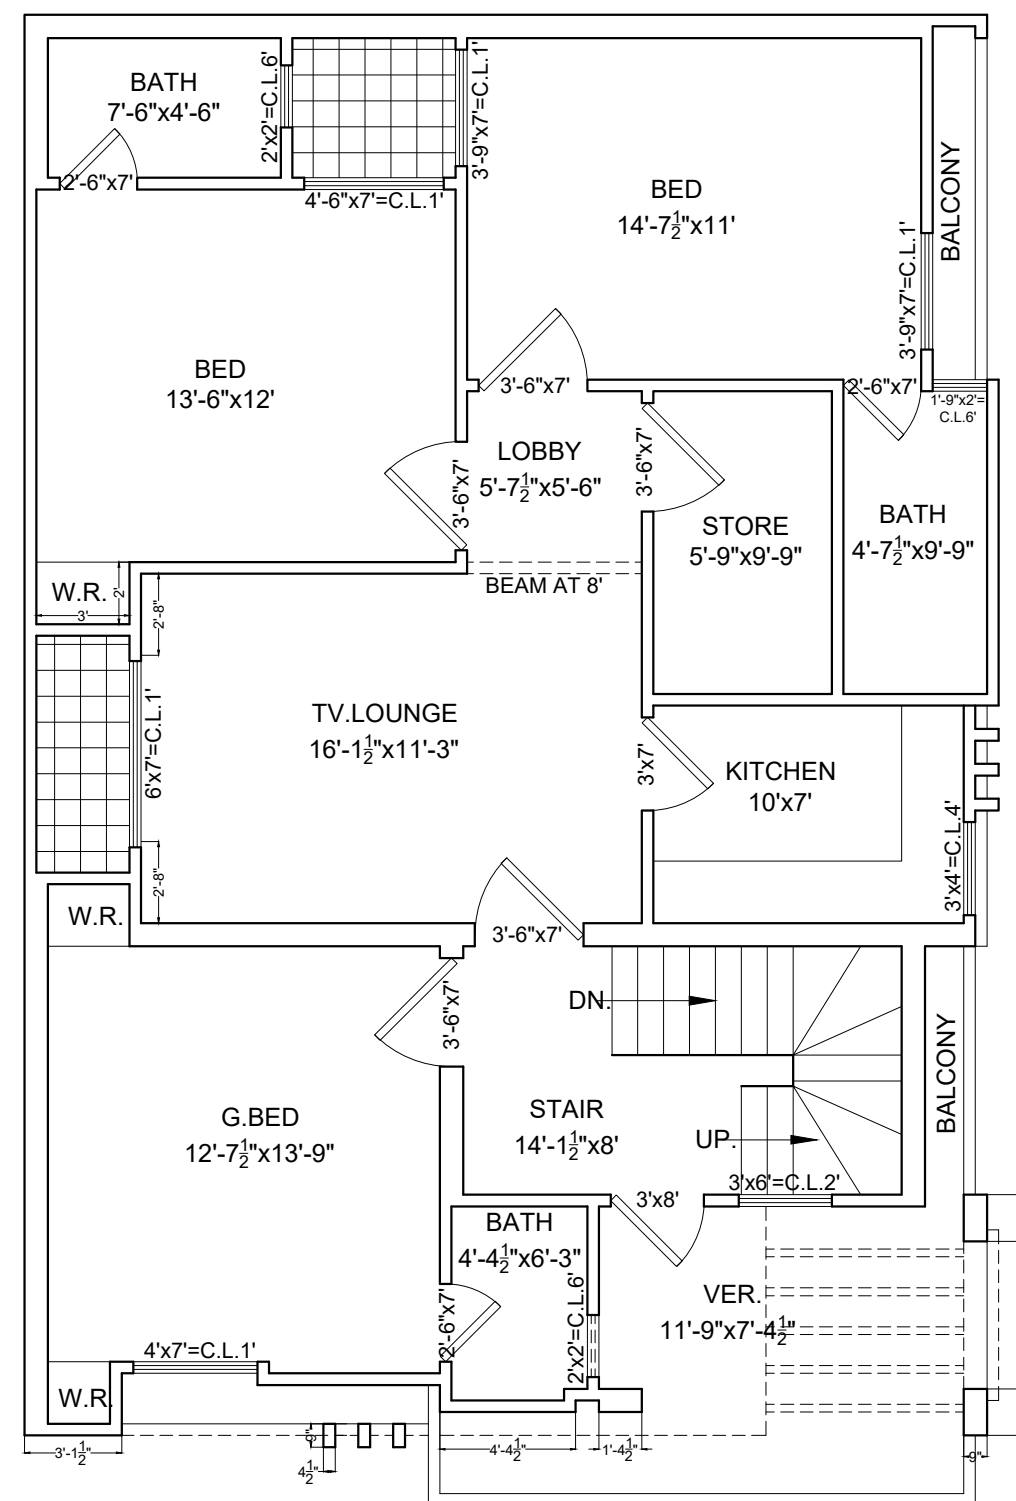

FIRST FLOOR PLAN

Working Drawing

PROPOSED PLAN OF HOUSE

FOR MUHAMMAD KHALID MAQBOOL

AT PLOT SAITH COLONEY ST No. 8

OKARA

ARCHITECTS DESIGNS.BY

Ajmal H. 0306-7302037 Ajmal H. 0317-1809918

DATE	JOB NO.
------	---------

NUST H12, Islamabad
Mob.0306-7302037, 0317-1809918